SURED AT RIGHT ANGLES FROM THE EASTERLY LINE THEREOF) AND ALL OF LOT 44


PART OF THE SOUTH HALF OF SECTION 21, TOWNSHIP 44 NORTH, RANGE 12 EAST

OF LAKE BLUFF, LAKE COUNTY, ILLINOIS, ACCORDING TO THE PLAT THEREOF

scale: 1 inch equals 30 feet

nals unless otherwise noted. The location

Y 7, 1965

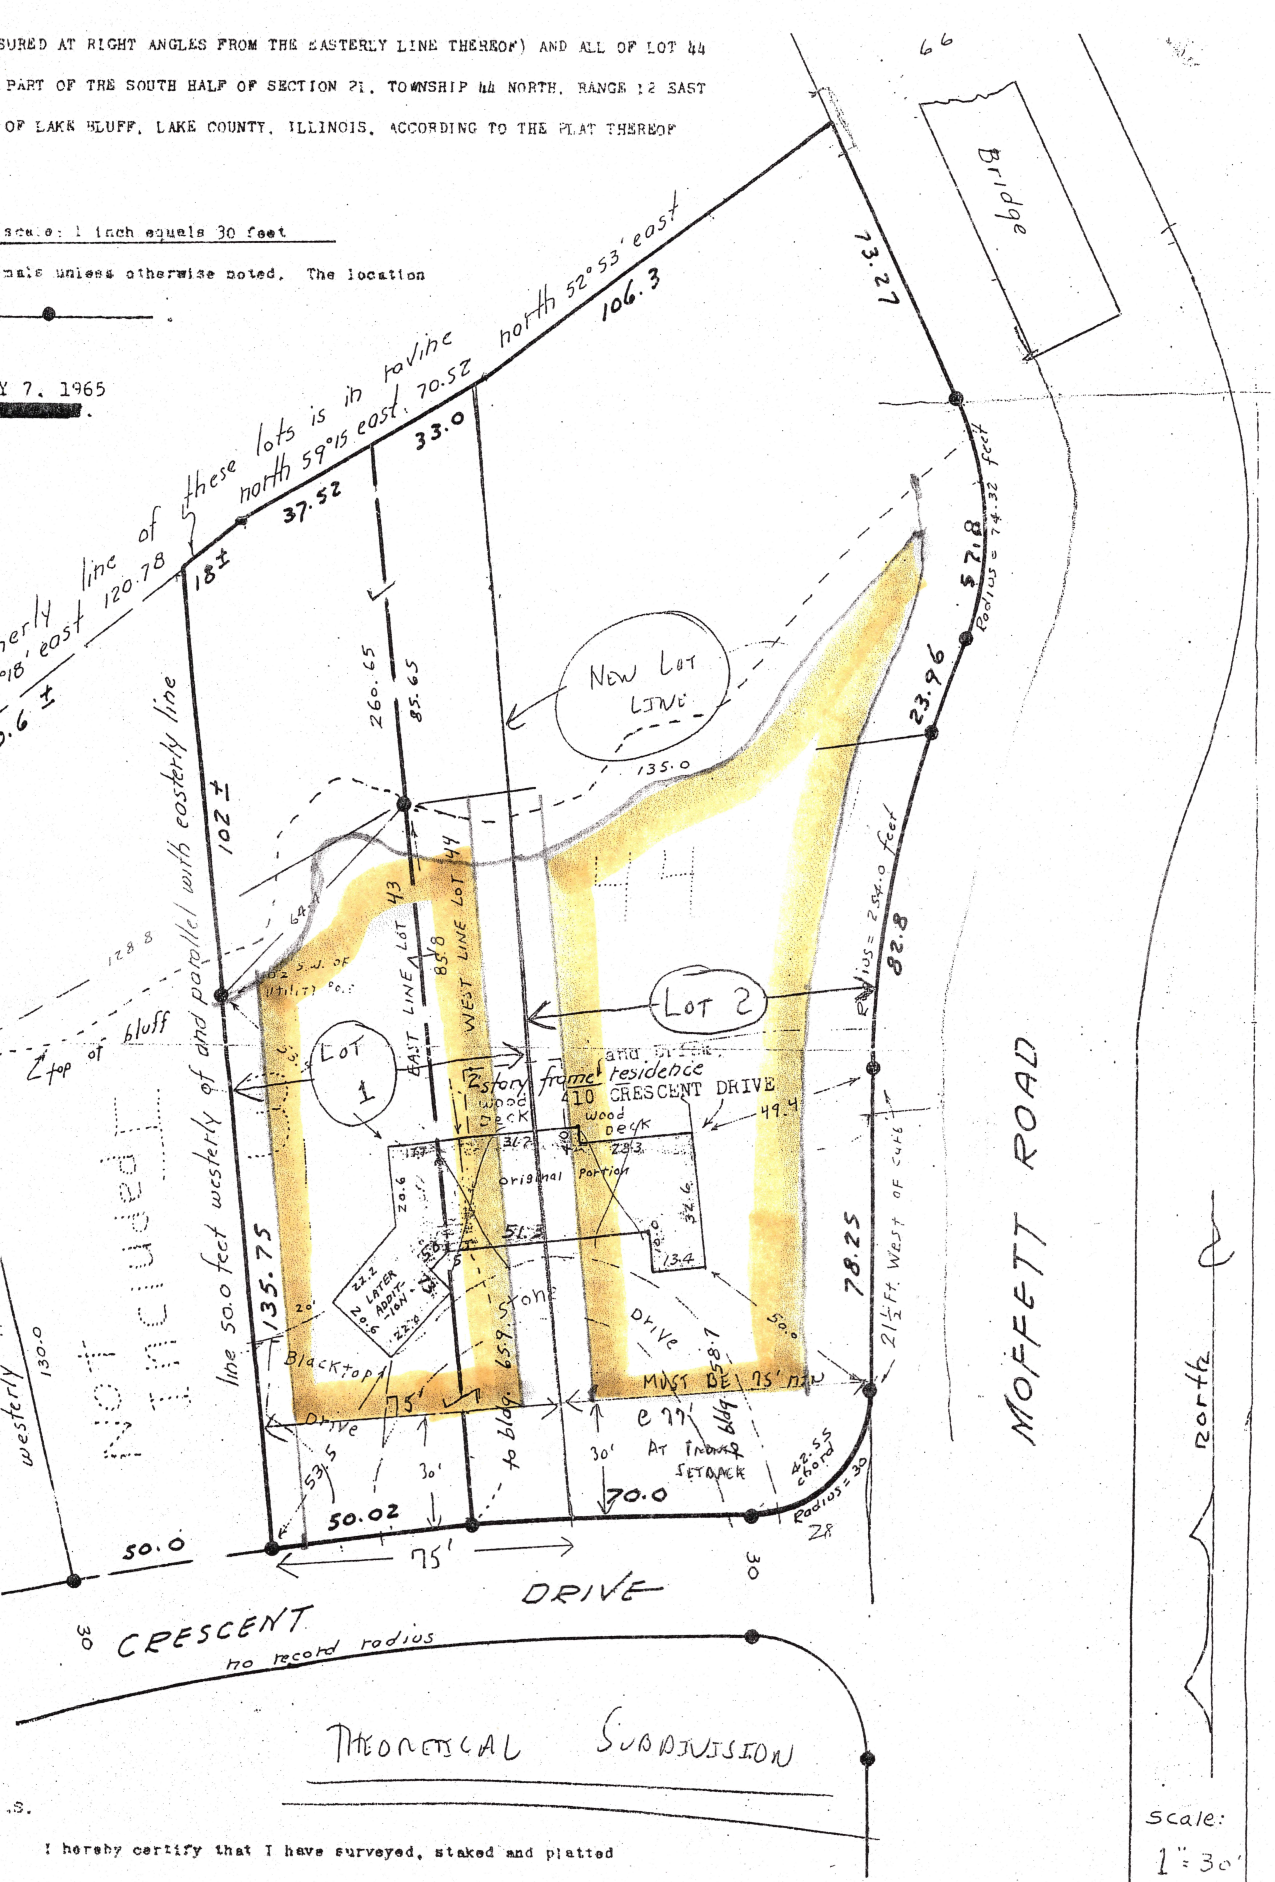

THEORETICAL SUBDIVISION

Scale: 1" = 30'

.S.

I hereby certify that I have surveyed, staked and platted

n the above caption and shown on this plat and that this plat

tation of said survey.

Waukegan, Illinois on February 1, 1956

B.L. Loomis

ois Land Surveyor #43

drawing revised May 9, 1956 to show residence

B.L. Loomis

Order No. 1579

File No. 21-44-12-55